FINAL PLAT
OF
ALDI SUBDIVISION

OF PART OF THE NORTHWEST QUARTER OF SECTION 15, TOWNSHIP 41 NORTH, RANGE 10, EAST OF THE THIRD PRINCIPAL MERIDIAN, IN HOFFMAN ESTATES, COOK AND KANE COUNTIES, ILLINOIS

PIN NO: 07-15-100-023
07-15-100-024

GRAPHIC SCALE

30 0 15 30 40 120

(IN FEET)
1 inch = 30 ft.

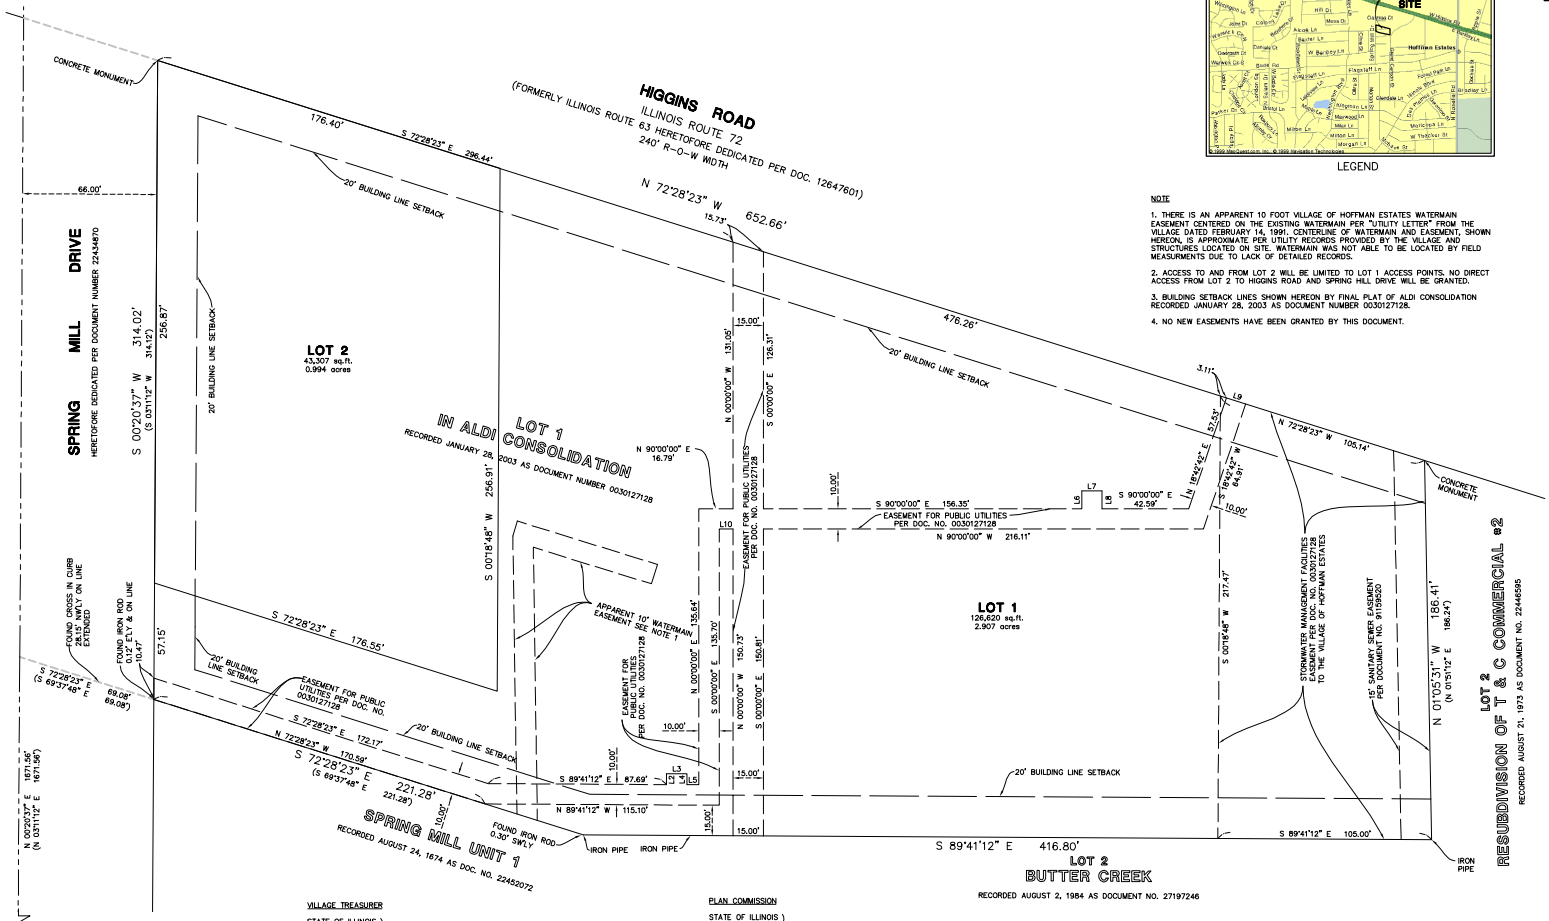

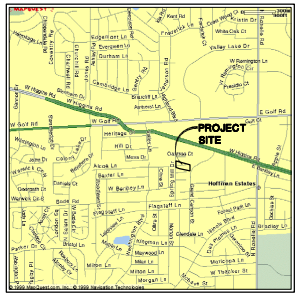
PROJECT SITE
Hoffman Estates
W Higgins Rd
W Golf Rd
E Golf Rd
